Rev. No.	Revision Note	Date	Signature	Checked

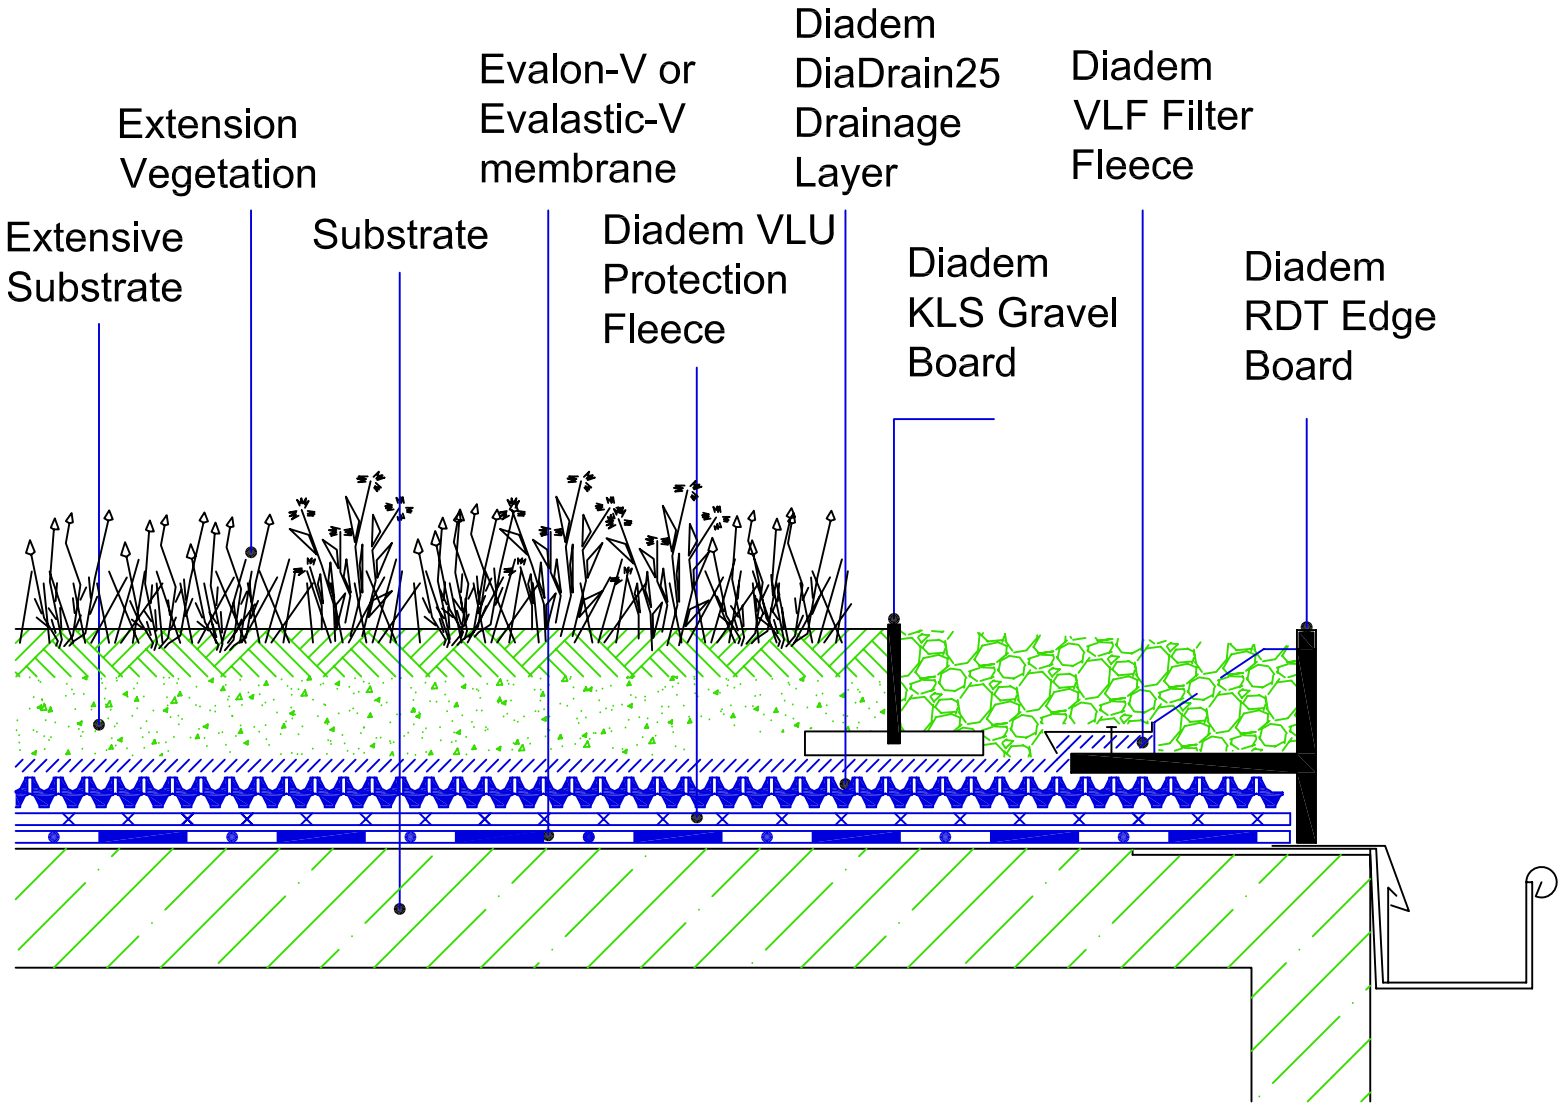

Roof Garden Systems from

ICB Sustainable Roofing Solutions

Drawn By: RCT	Date: 07-02-06	Scale: nts	
Title/Name: Perimeter Edge Board - Extensive Roof System			
Drawing Number: Diadem Drawing 24.dwg			